




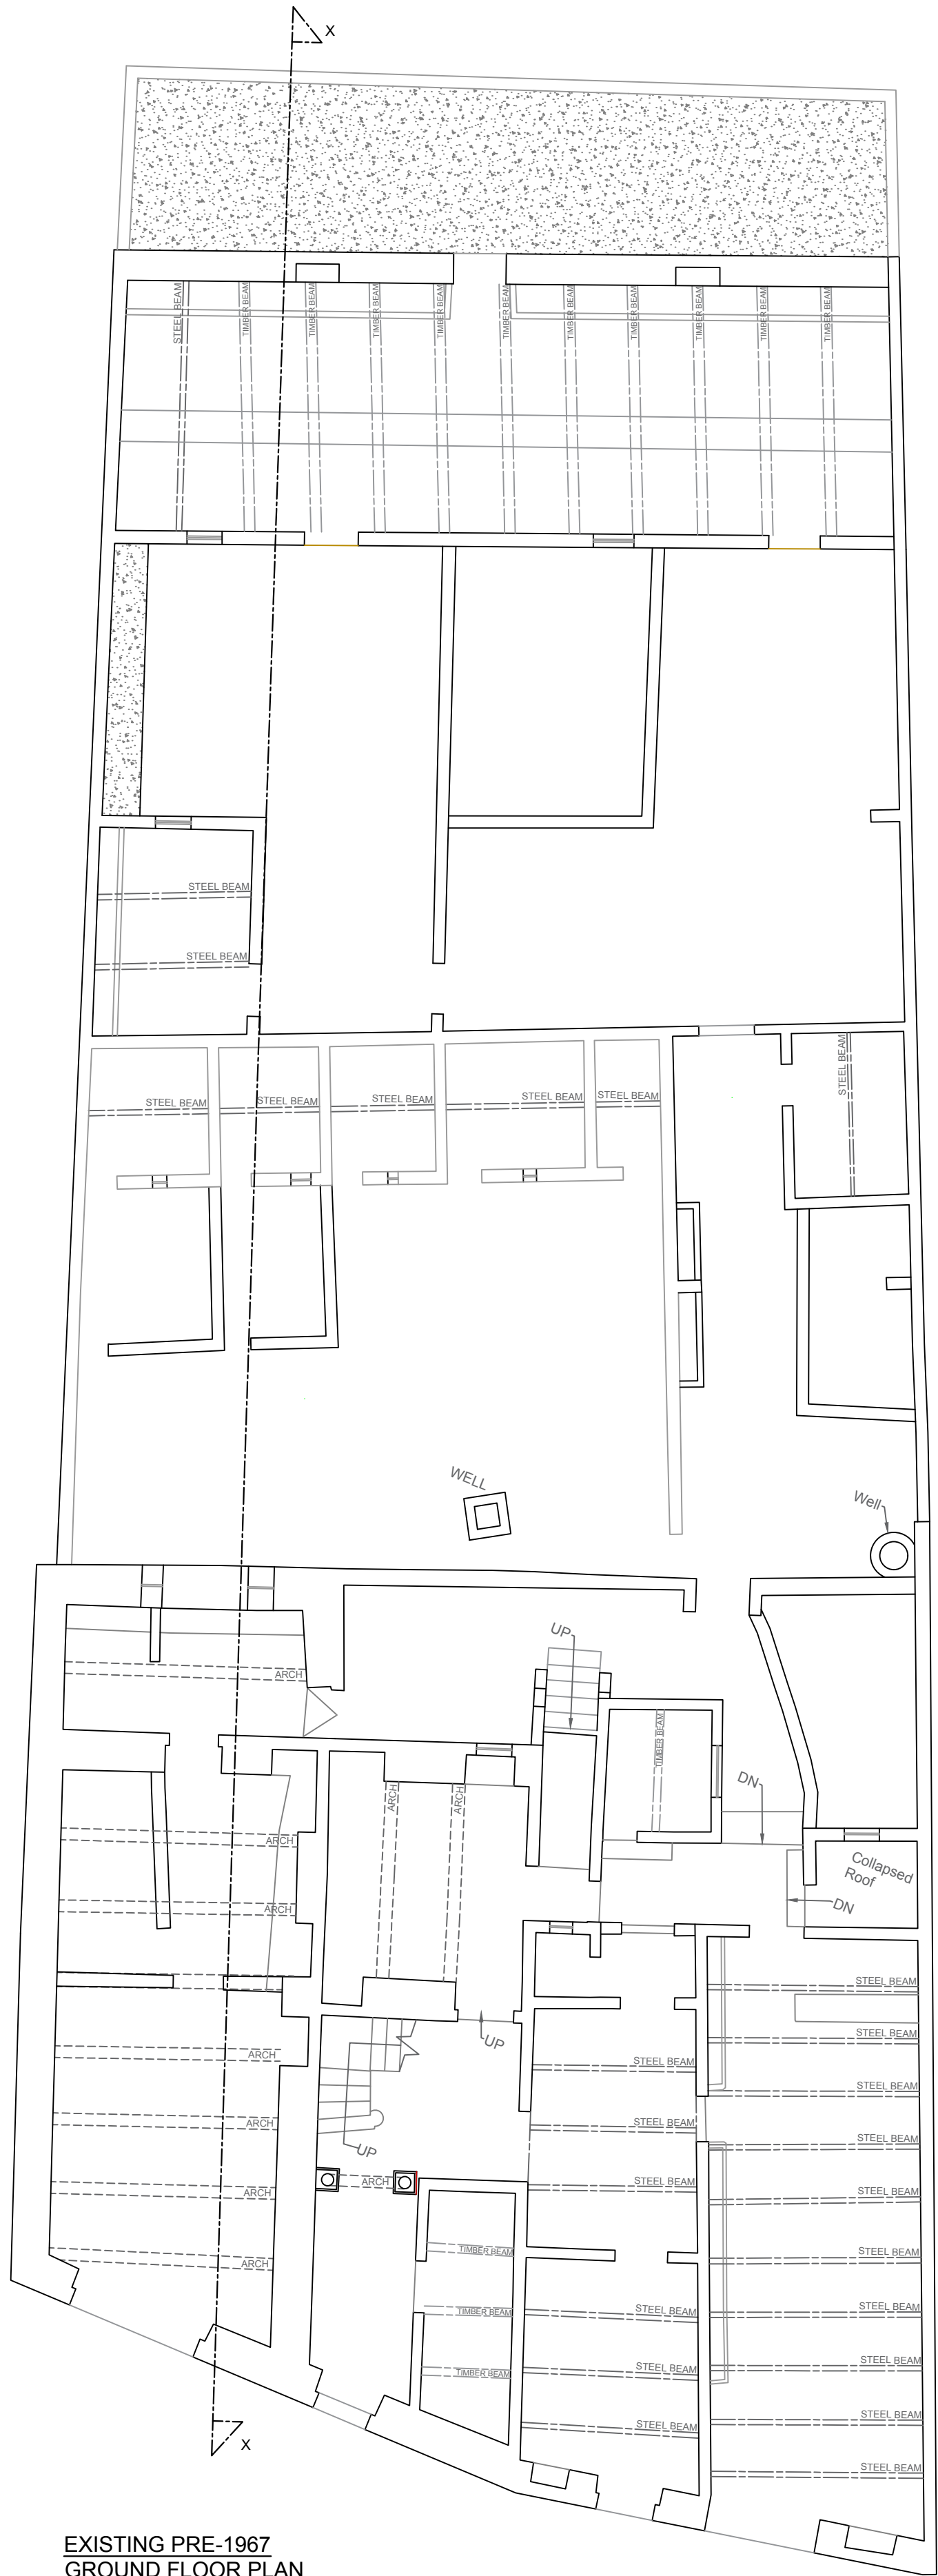

EXISTING PRE-1967
GROUND FLOOR PLAN
Scale 1:100

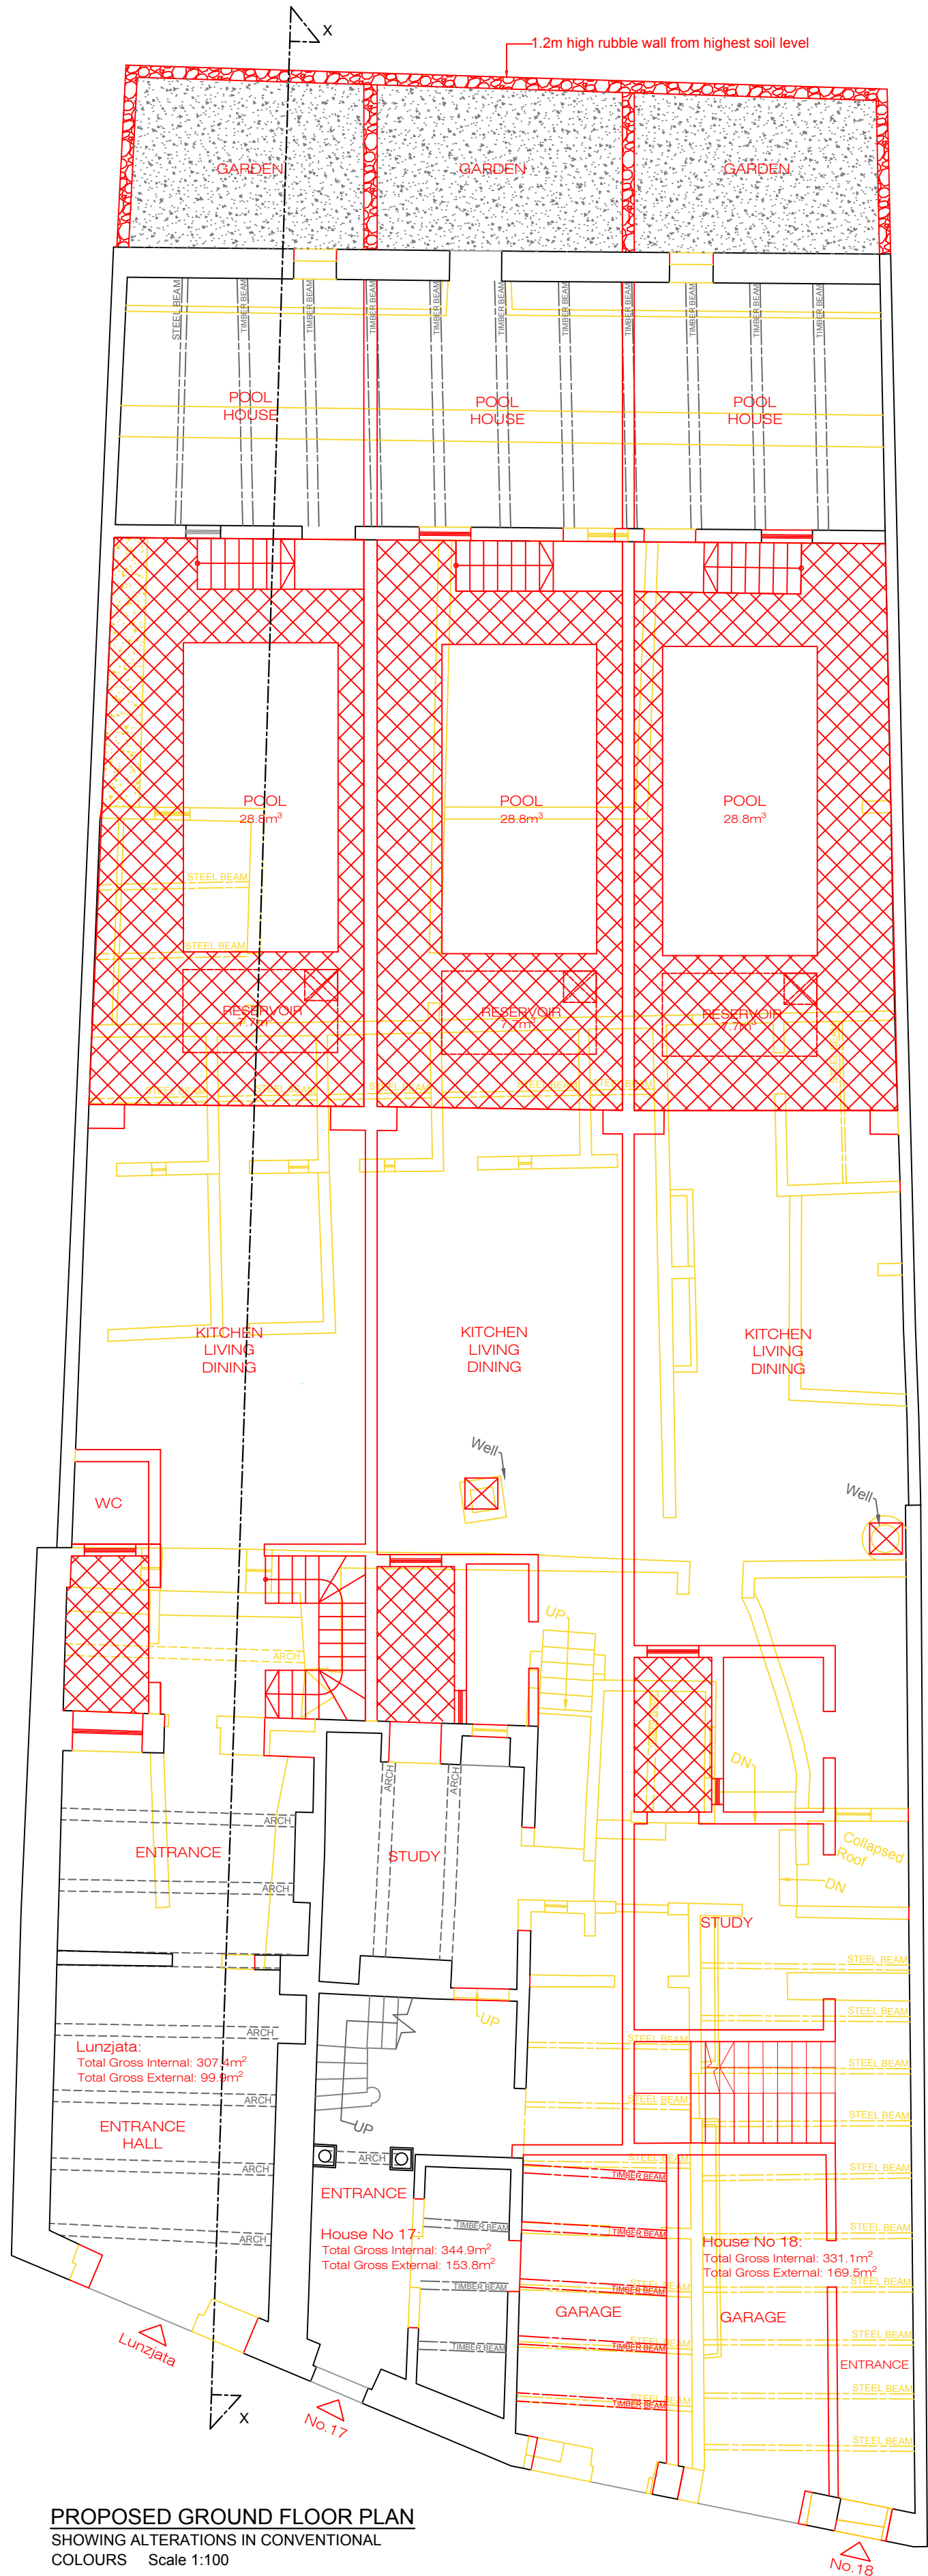

PROPOSED GROUND FLOOR PLAN
SHOWING ALTERATIONS IN CONVENTIONAL
COLOURS Scale 1:100

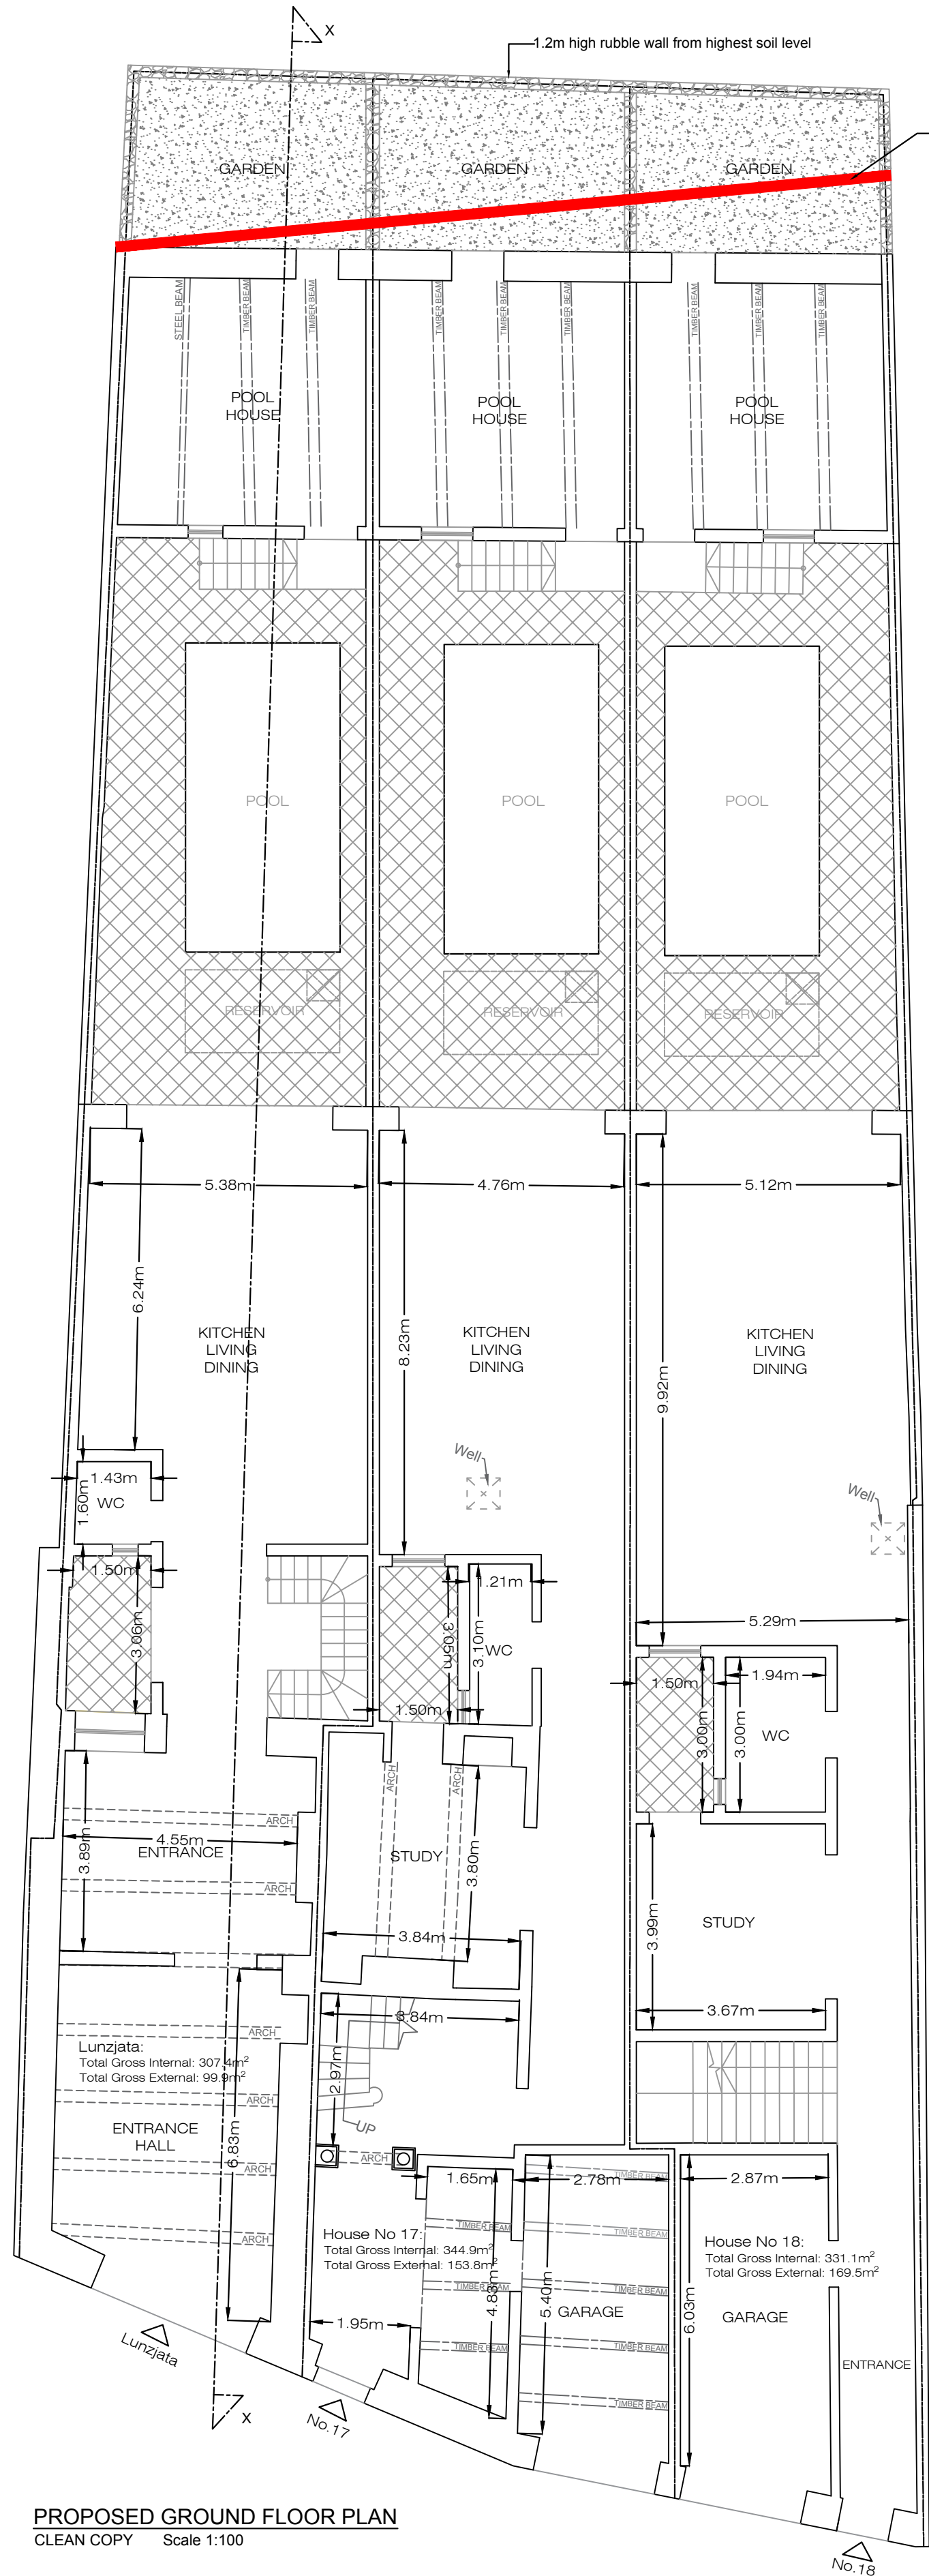

PROPOSED GROUND FLOOR PLAN
CLEAN COPY Scale 1:100

Total Site Area : 737 m²

KEY :

- Erect proposed (Xoghhol gdd)
- Demolish proposed (Ezzentli u se jtwagga)

NOTES

- Drawings are based on survey data and may not accurately represent what is physically present.
- Do not scale from this drawing. All dimensions to be site verified by the contractor before proceeding.
- All dimensions are in millimetres unless noted otherwise.
- VELLA + GRECH PERITI shall be notified in writing of any discrepancies.

REVISIONS

REV	DATE	CHANGED BY	NOTES

drawing no: 001

project: PROPERTY IN TRIO KERCEM, KERCEM - GOZO

drawn by: M.C.

approved by: A.G.

date: 13.01.2025


job ref: 6800




scale: 1:100 | A1

VELLA+ GRECH PERITI

VELLA + GRECH PERITI
115, Azzoppe Road, Paceville, Gozo

info@vella-grech.com
+356 21 251 882

 

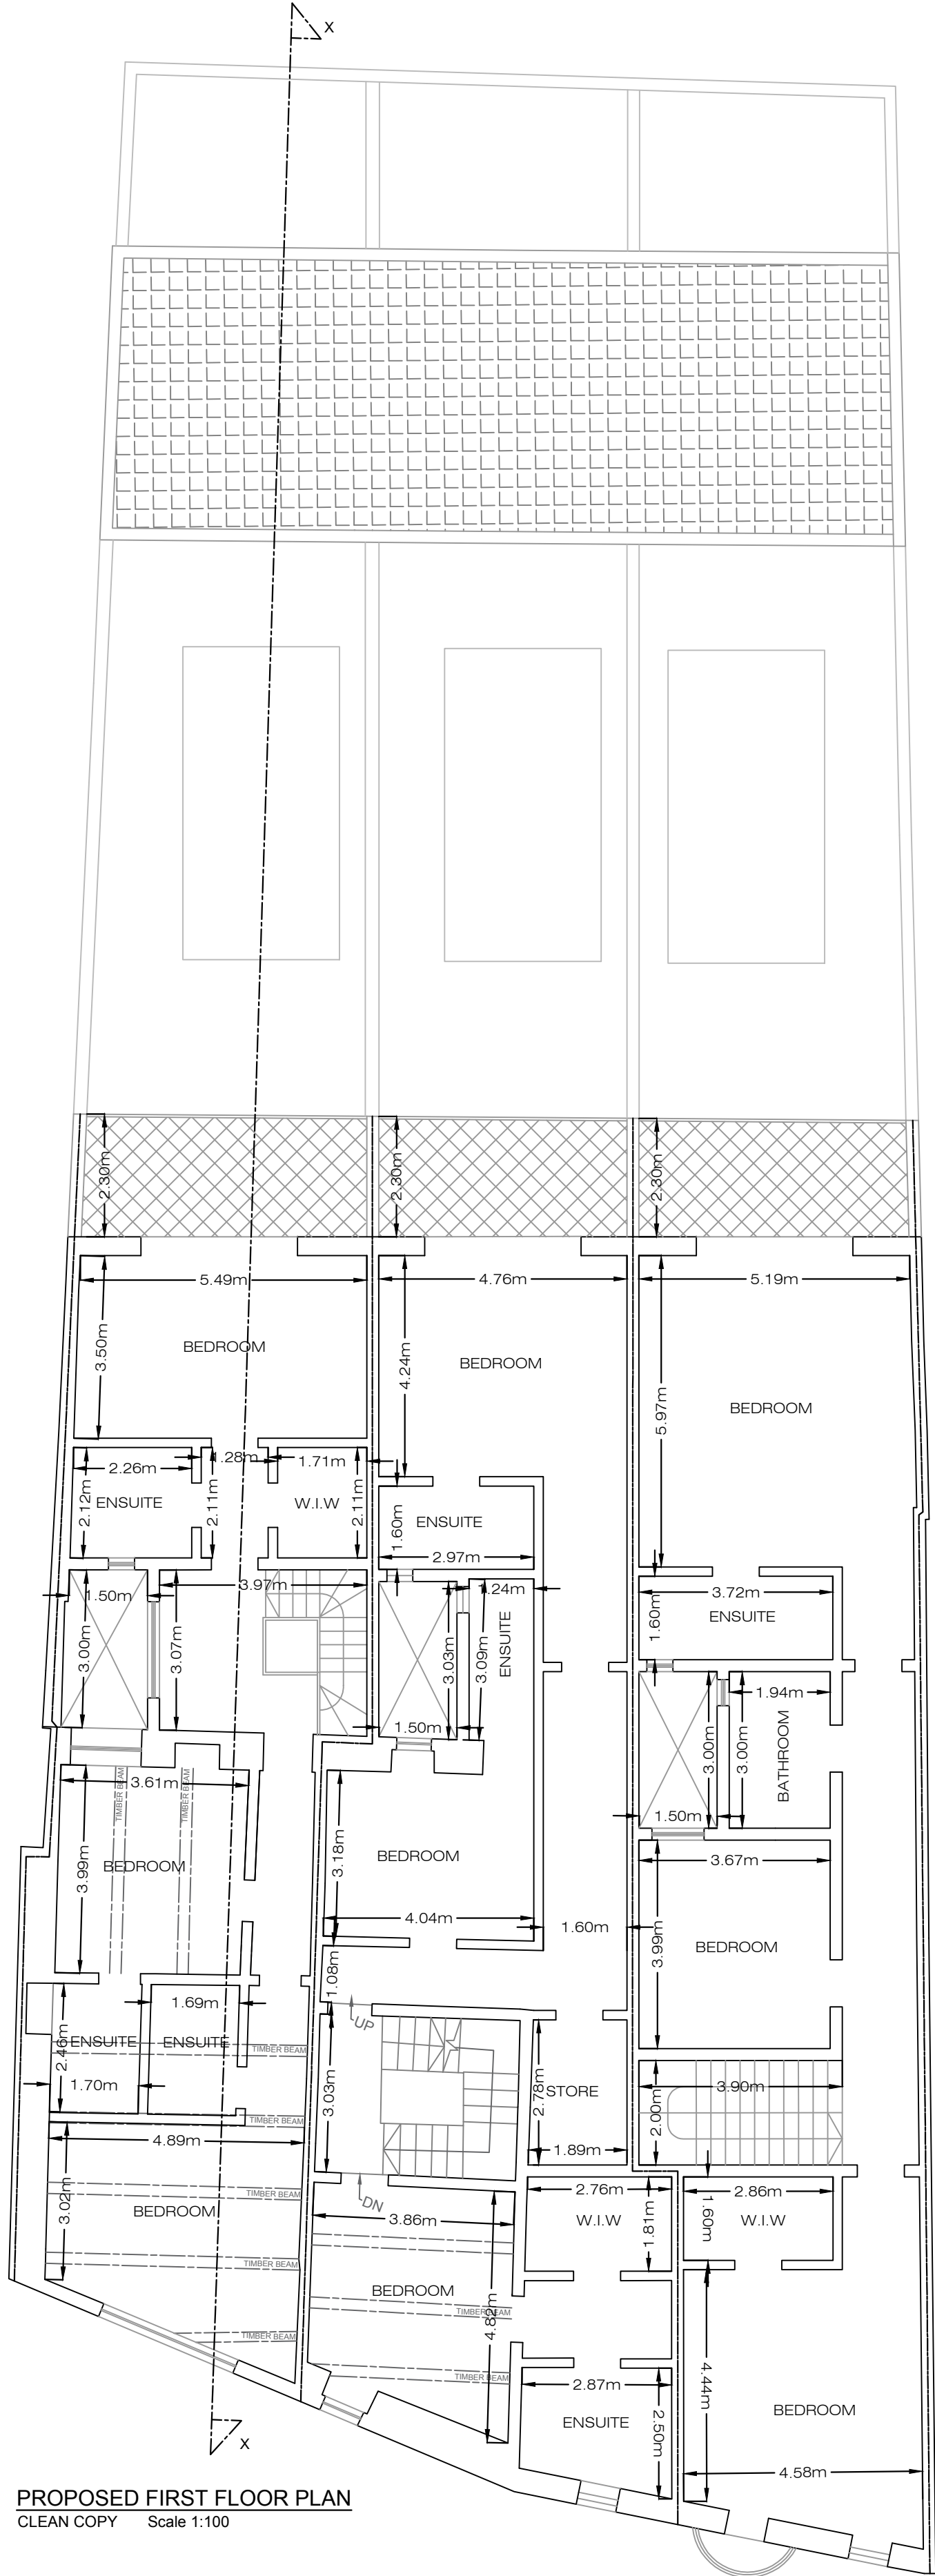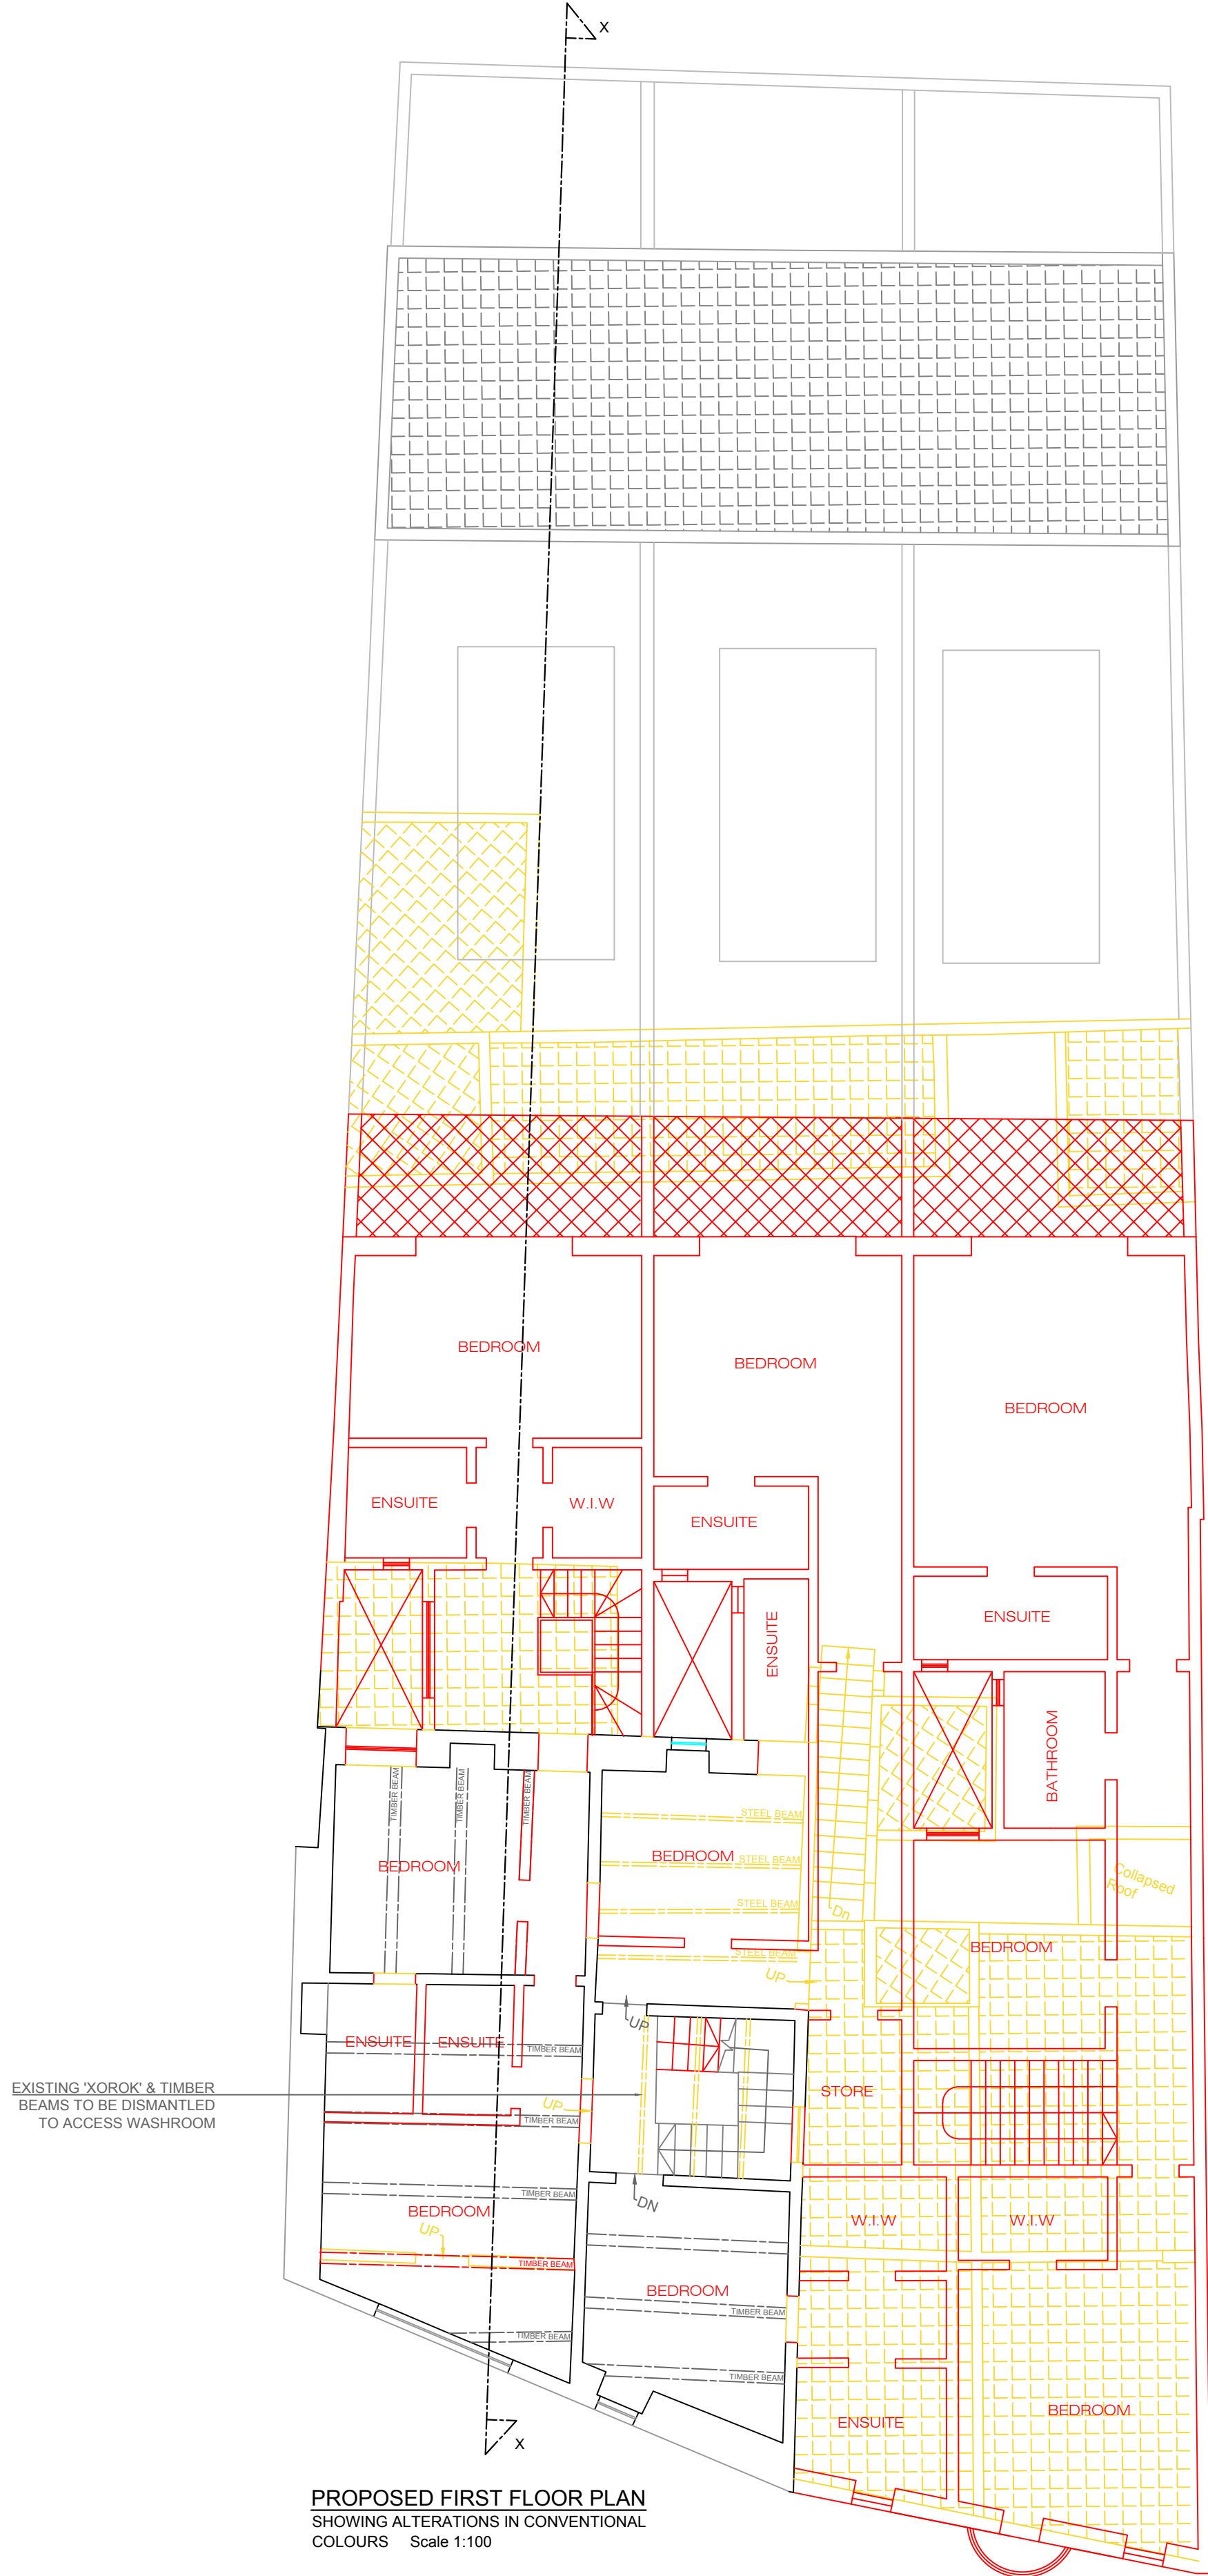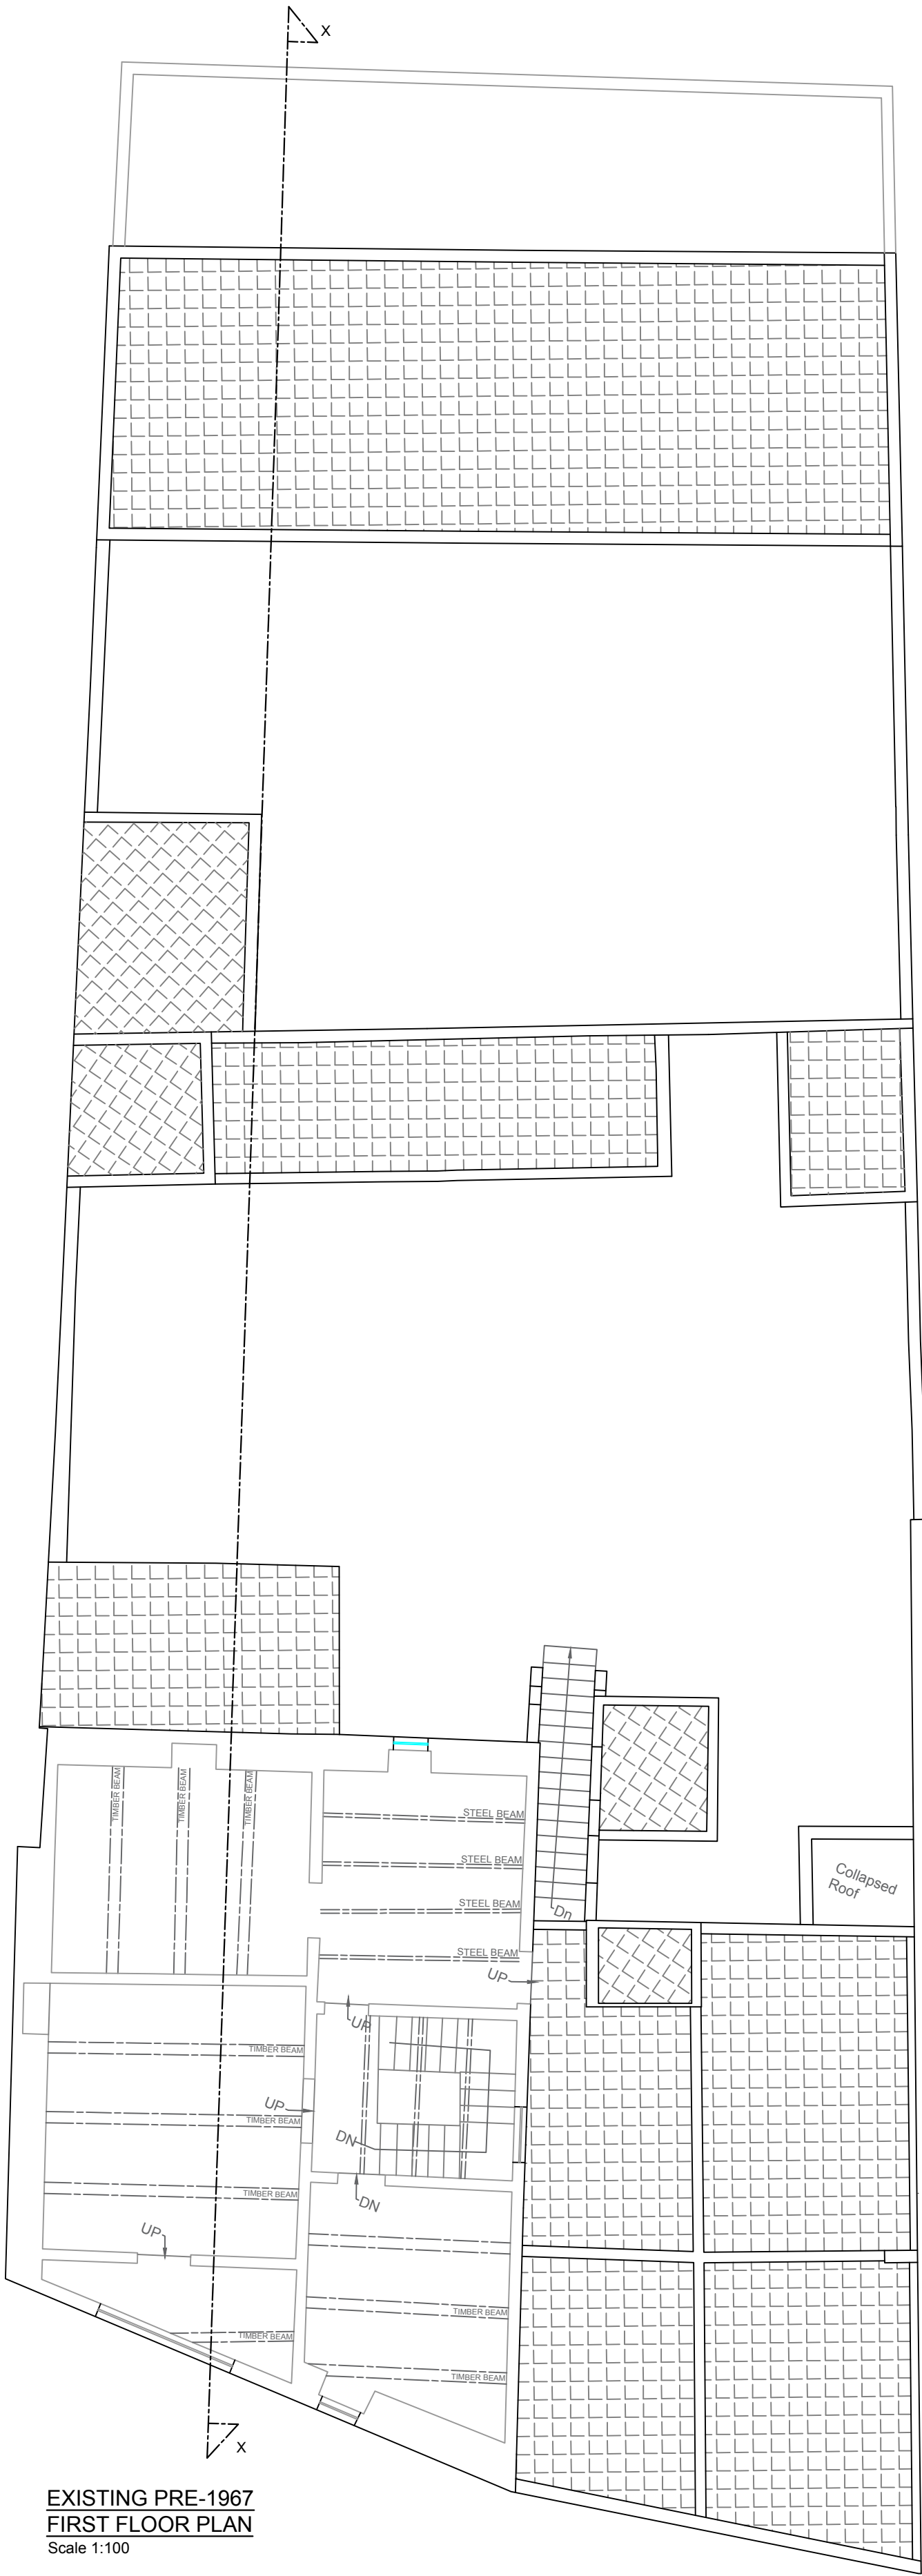


KEY :	
	Erect proposed (Xoghol gdd)
	Demolish proposed (Ezistenti u se jtwagaa)


- notes
1. Drawings are based on survey data and may not accurately represent what is physically present.
 2. Do not scale from this drawing. All dimensions to be site verified by the contractor before proceeding.
 3. All dimensions are in millimetres unless noted otherwise.
 4. VELLA + GRECH PERITI shall be notified in writing of any discrepancies.

REV	DATE	DRAWN BY	NOTES


drawing no:	002
project:	PROPERTY IN TRIO KERCEM, KERCEM - GOZO
drawn by:	A.G.
approved by:	A.G.
date:	14.10.2025
job ref:	6800
scale:	1:100 A1
revision:	0

VELLA + GRECH PERITI TRIO ACCORDANCE PRACTICE Vincenzo Grech
136 21 551 862

 


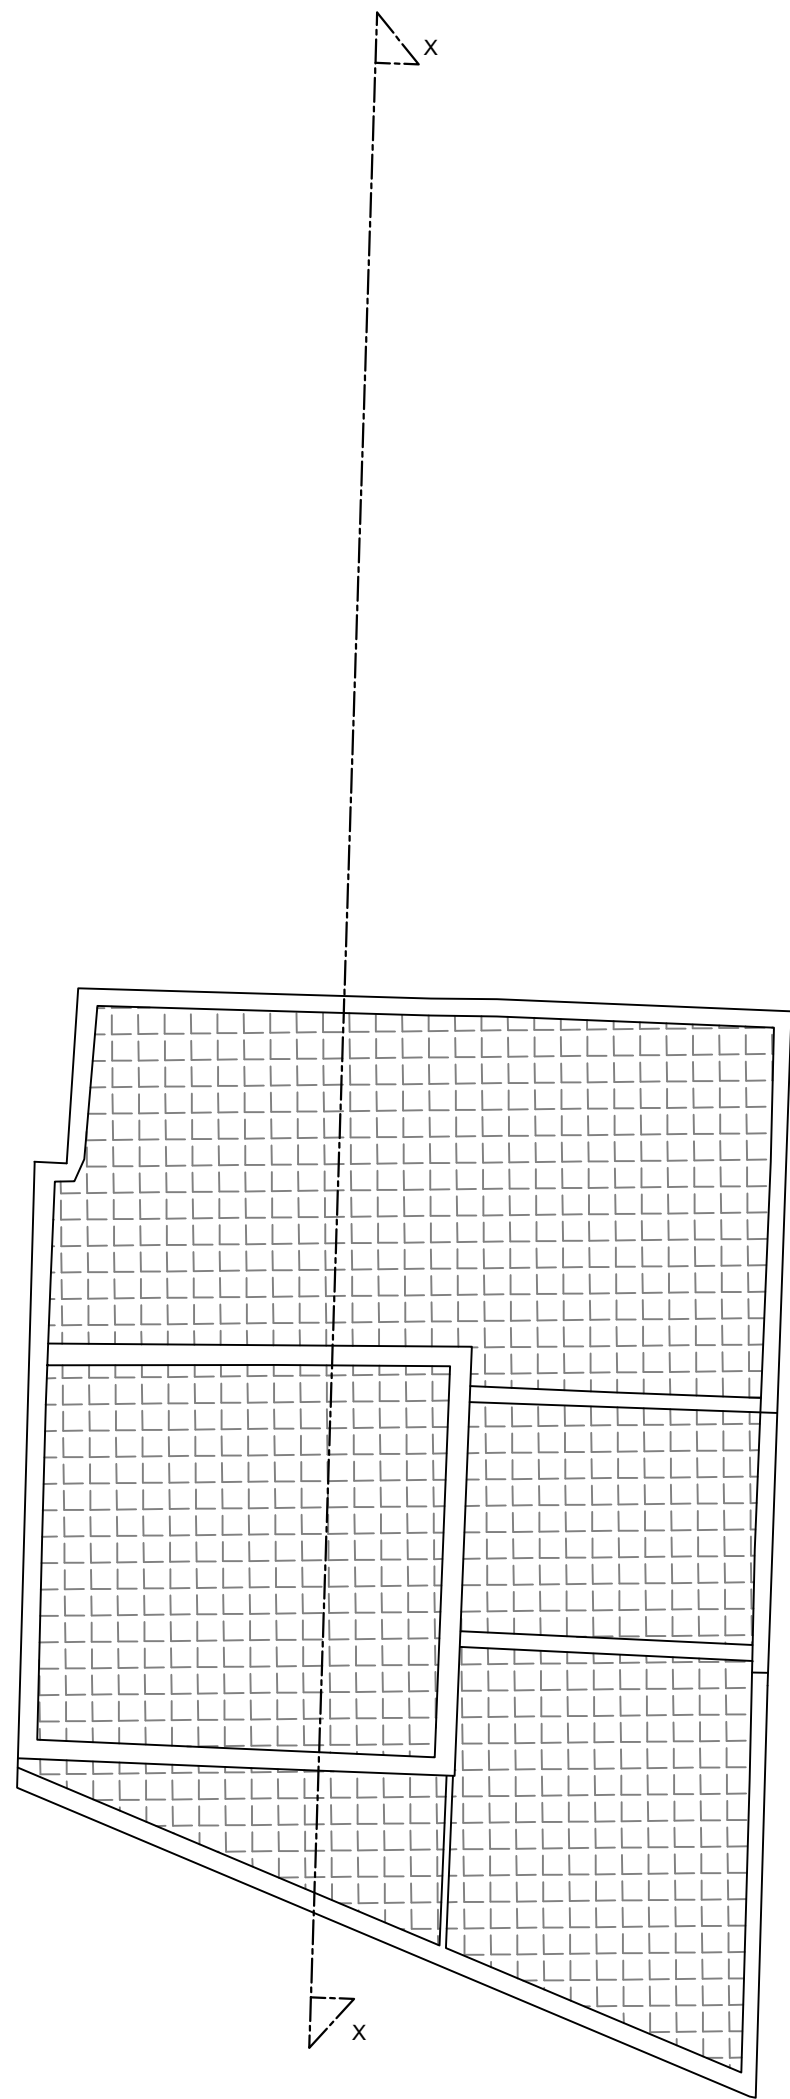

EXISTING PRE-1967
ROOF PLAN
Scale 1:100

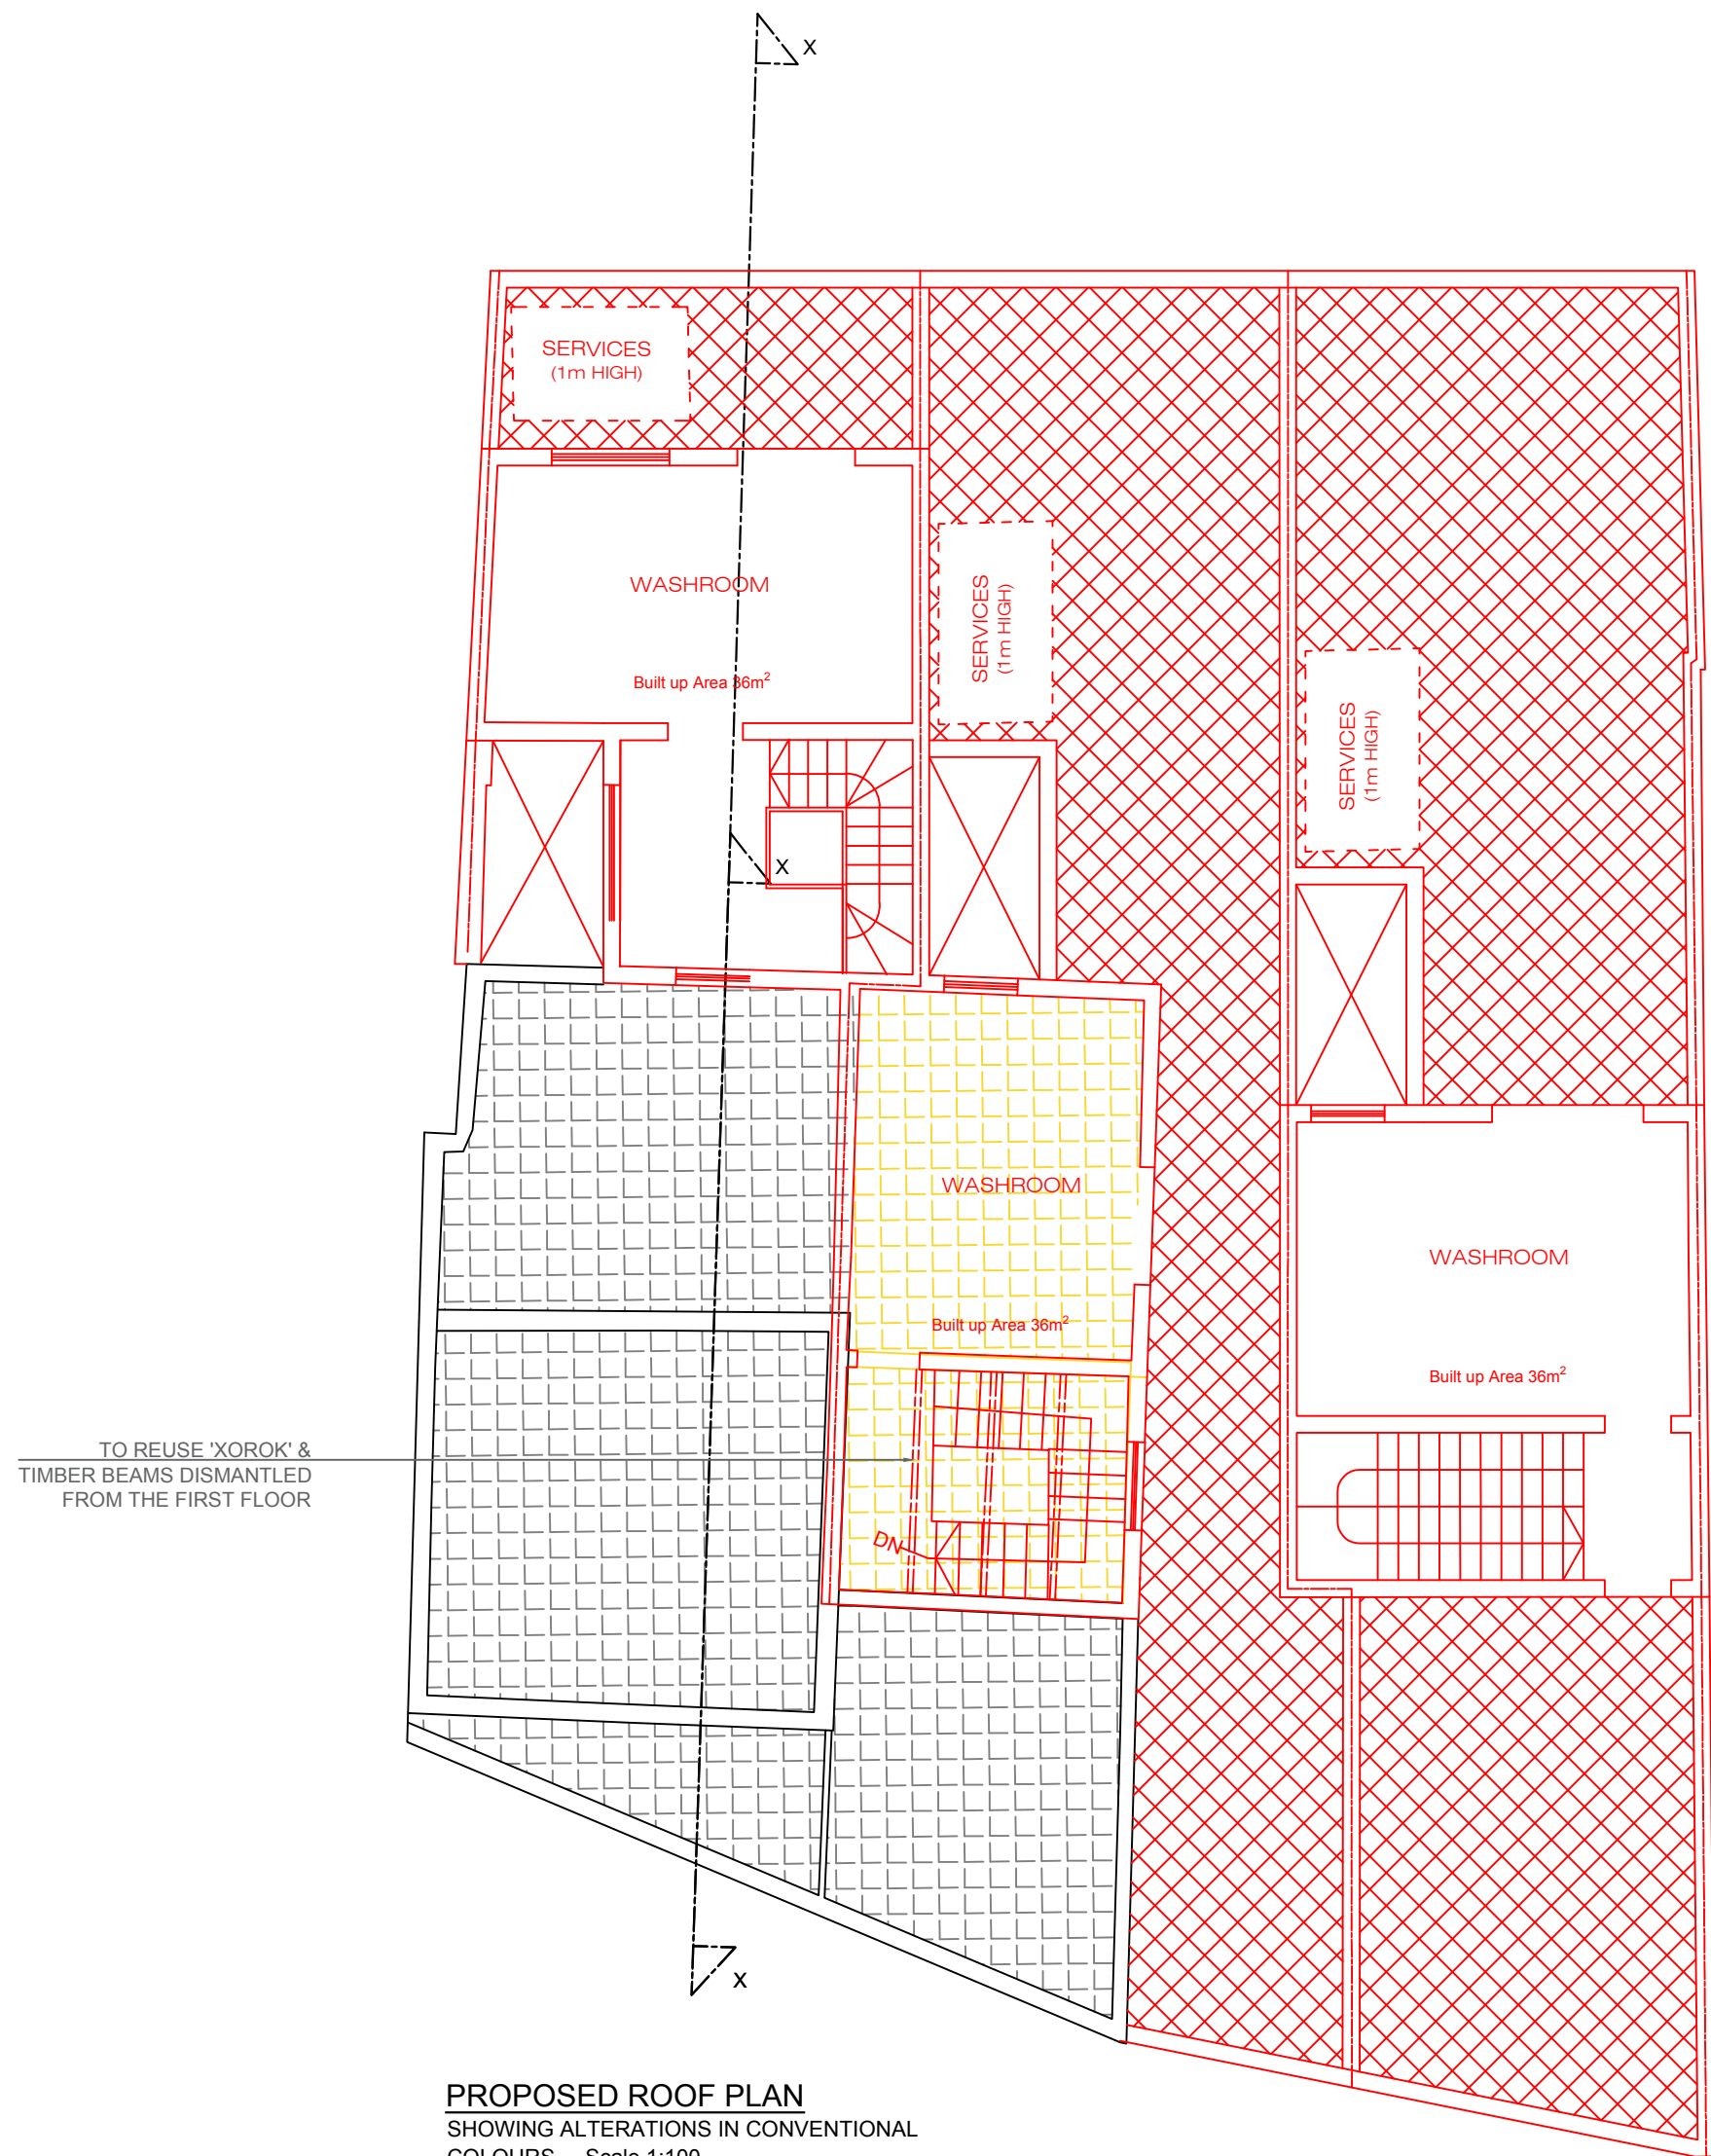

PROPOSED ROOF PLAN
SHOWING ALTERATIONS IN CONVENTIONAL
COLOURS Scale 1:100

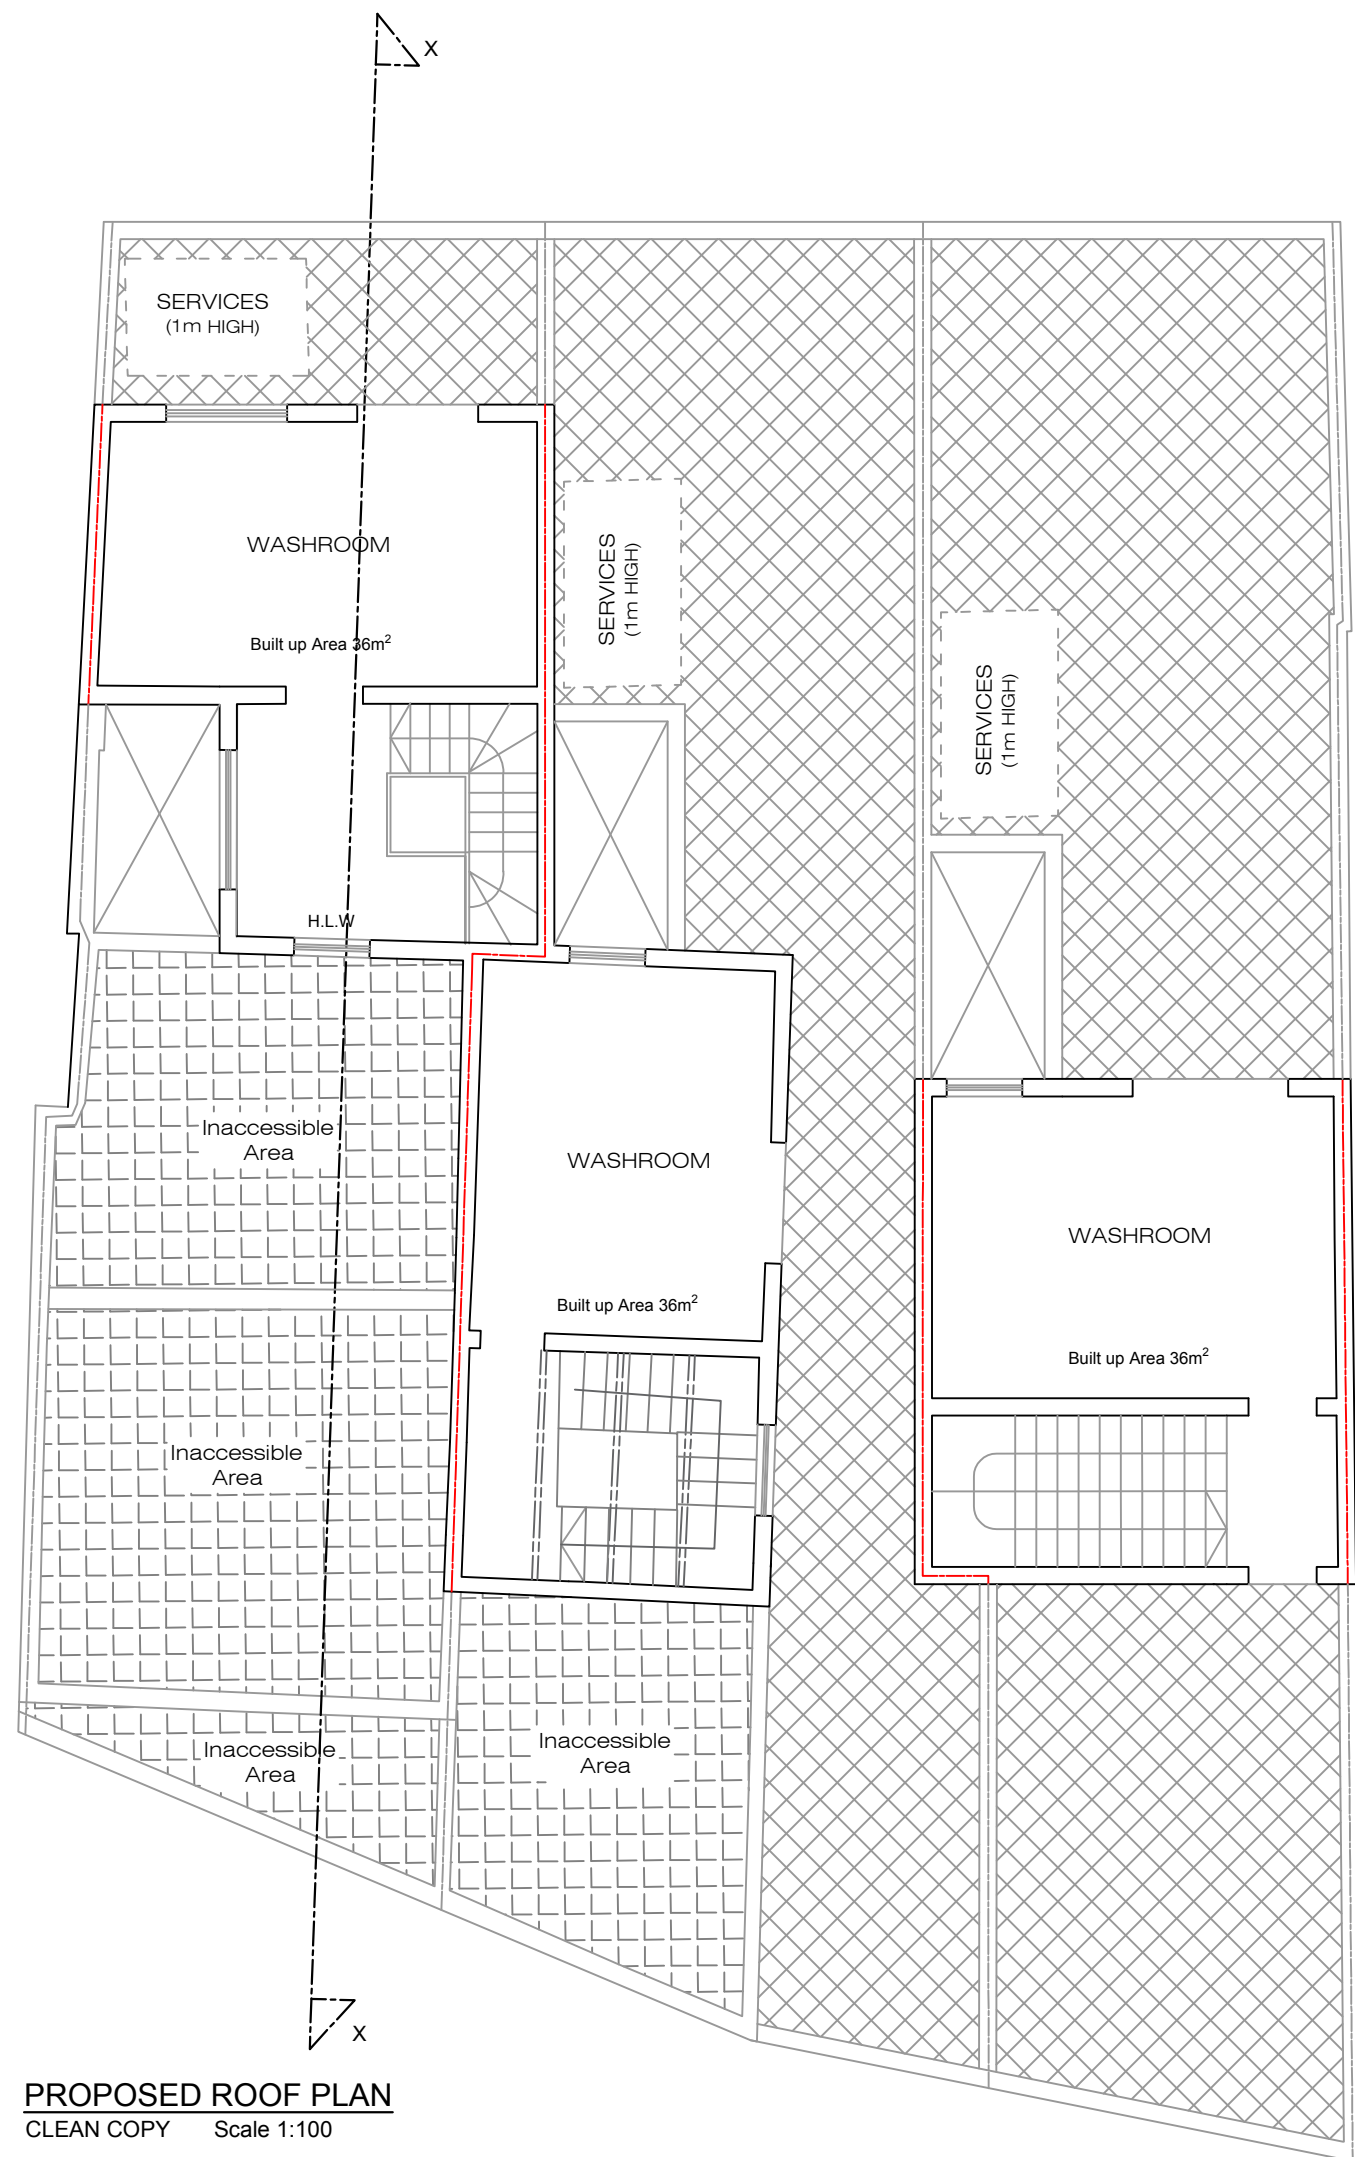

PROPOSED ROOF PLAN
CLEAN COPY Scale 1:100

KEY :	
	Erect proposed (Xoghot gdd).
	Demolish proposed (Ezżtenti u se jtwagga).


- notes
1. Drawings are based on survey data and may not accurately represent what is physically present.
 2. Do not scale from this drawing. All dimensions to be site verified by the contractor before proceeding.
 3. All dimensions are in millimetres unless noted otherwise.
 4. VELLA + GRECH PERITI shall be notified in writing of any discrepancies.

revisions			
REV.	DATE	DRAWN BY	NOTES

drawing no:	003
project:	PROPERTY IN TRIQ KERCEM, KERCEM - GOZO
drawn by:	A.G.
approved by:	A.G.
date:	14.10.2025
job ref:	6800
status:	PLANNING
revision:	0

title:	ROOF PLANS
drawn by:	A.G.
approved by:	A.G.
date:	14.10.2025
job ref:	6800
scale:	1:100 A1


VELLA + GRECH PERITI THE ARCHITECTS Vincenzo Grech
info@vgp.com +356 21 551 882

 



EXISTING PRE-1967
FRONT ELEVATION
Scale 1:100

T R I Q K E R C E M

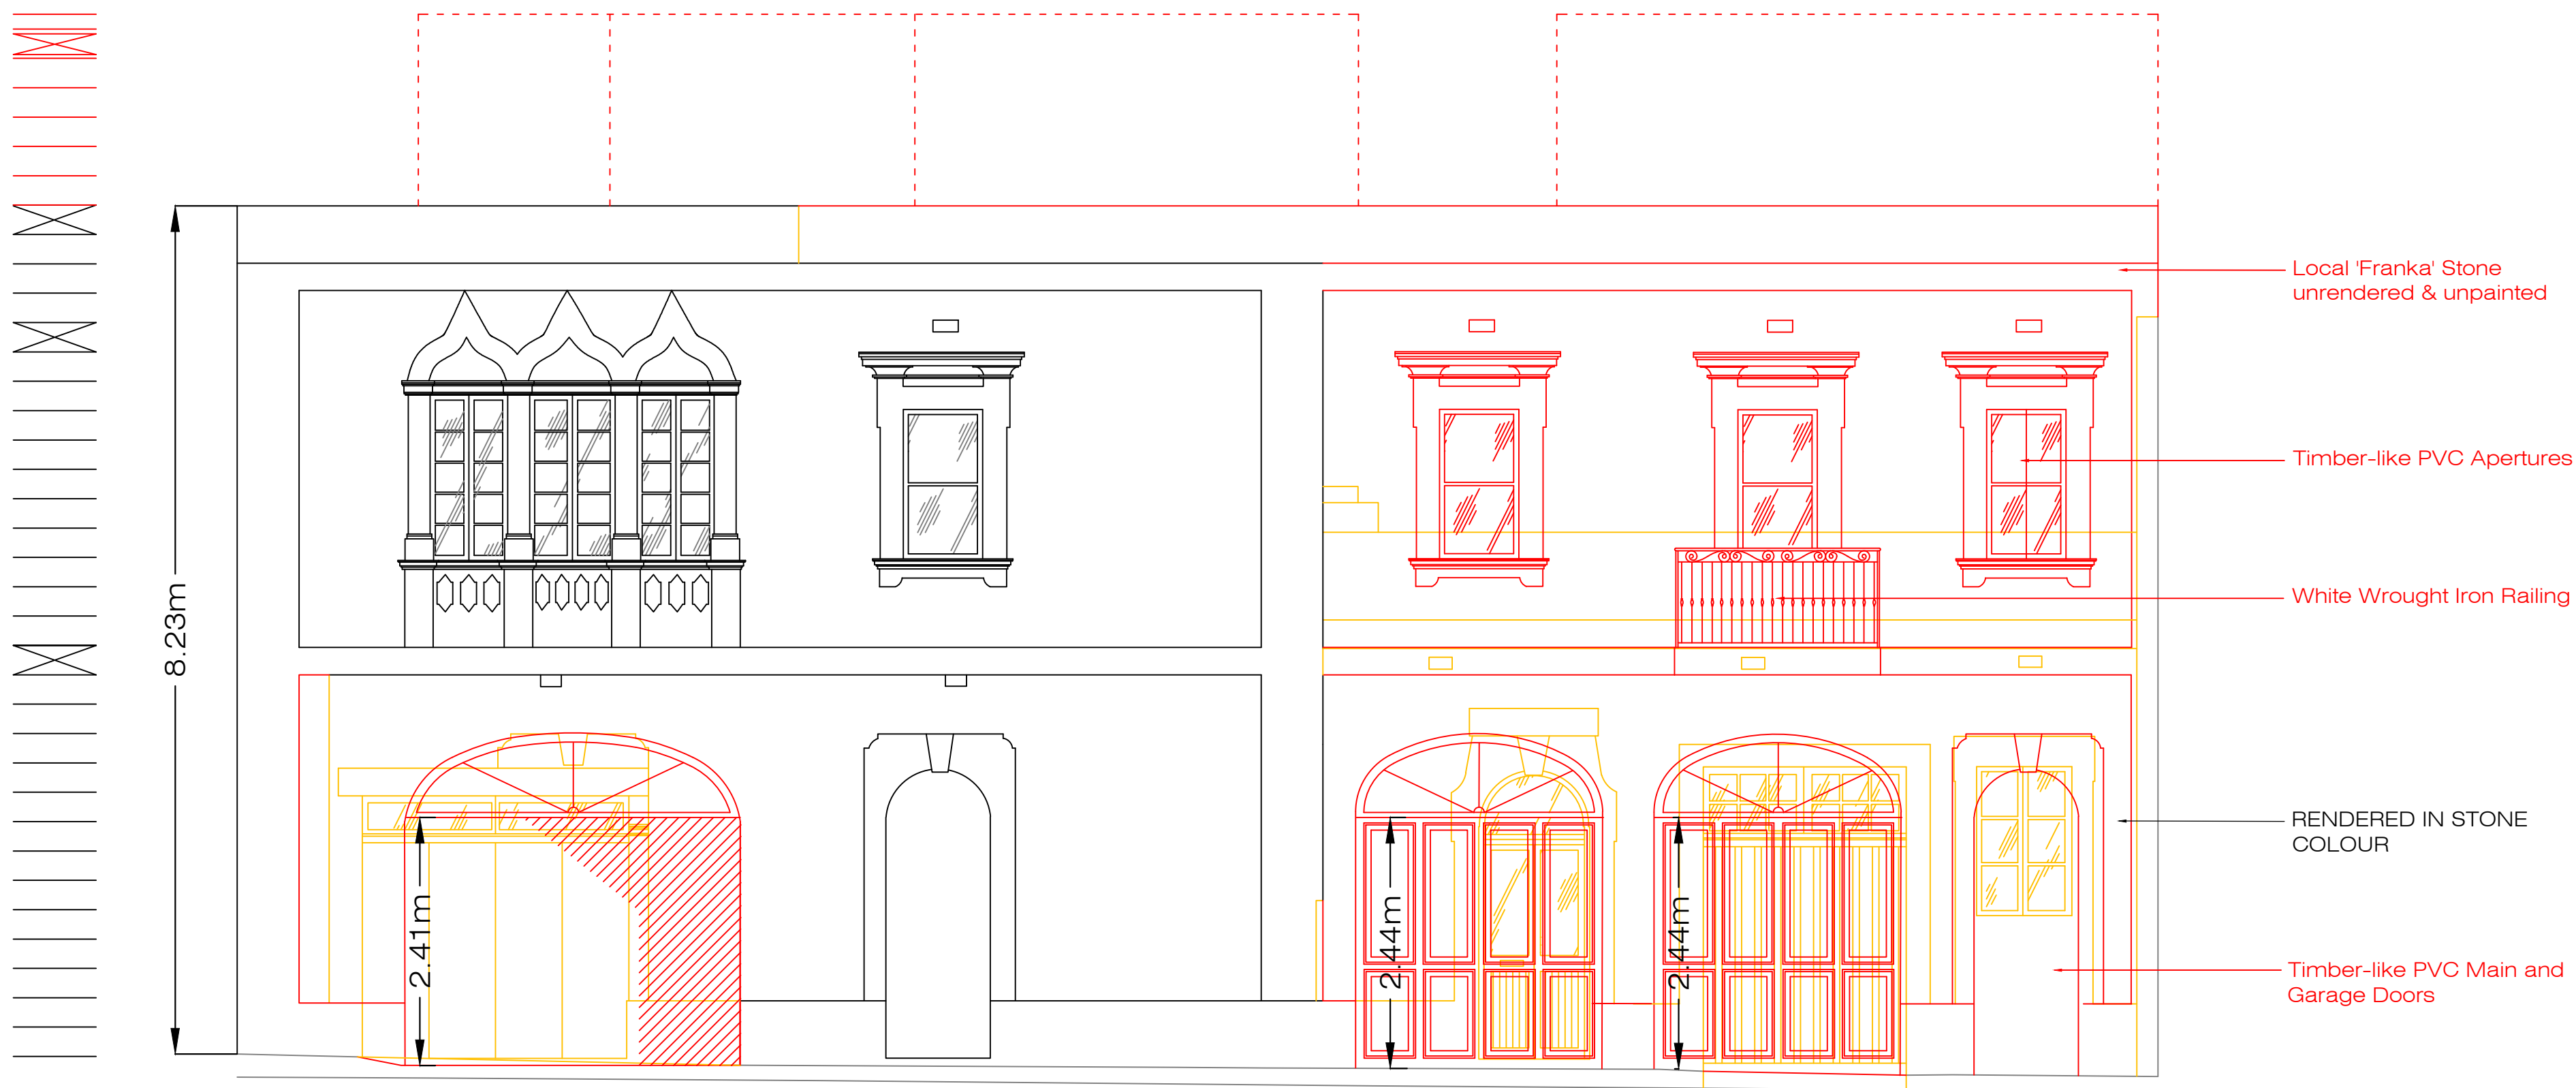

PROPOSED FRONT ELEVATION
SHOWING ALTERATIONS IN CONVENTIONAL COLOURS
Scale 1:100

T R I Q K E R C E M



PROPOSED FRONT ELEVATION
CLEAN COPY Scale 1:100

T R I Q K E R C E M

KEY :	
—	Erect proposed (Xoghjol gidd)
—	Demolish proposed (Eziztent u se jthwaaga)

- notes
1. Drawings are based on survey data and may not accurately represent what is physically present.
 2. Do not scale from this drawing. All dimensions to be site verified by the contractor before proceeding.
 3. All dimensions are in millimetres unless noted otherwise.
 4. VELLA + GRECH PERITI shall be notified in writing of any discrepancies.

revisions			
REV	DATE	DRAWN BY	NOTES

drawing no:	005
project:	PROPERTY IN TRIQ KERCEM, KERCEM - GOZO
drawn by:	M.C.
approved by:	A.G.
date:	08.08.2025
job no:	6600
status:	PLANNING
revision:	0
scale:	1:50 A1

title:	FRONT ELEVATION
drawn by:	M.C.
approved by:	A.G.
date:	08.08.2025
job no:	6600
scale:	1:50 A1

VELLA+ GRECH PERITI
VELLA + GRECH PERITI You Achieve More Plans Velit, Għaliq
info@vgp.com +356 21 911 960